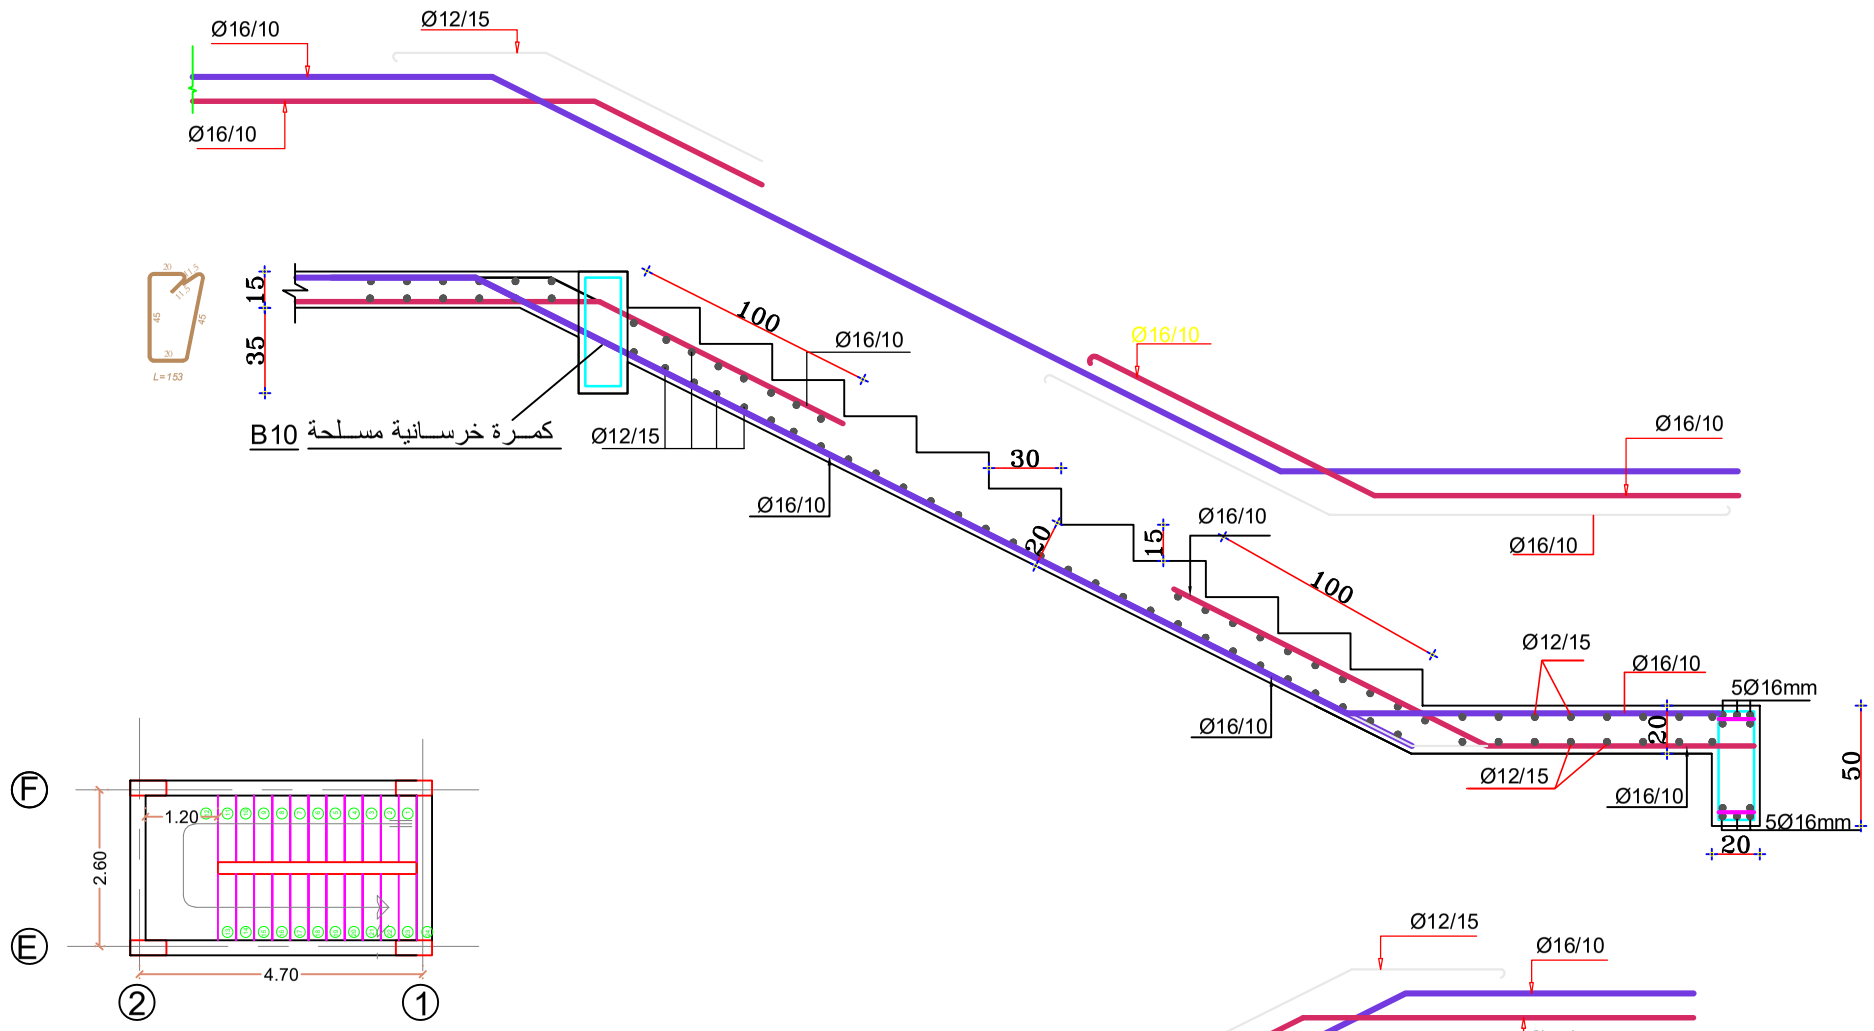

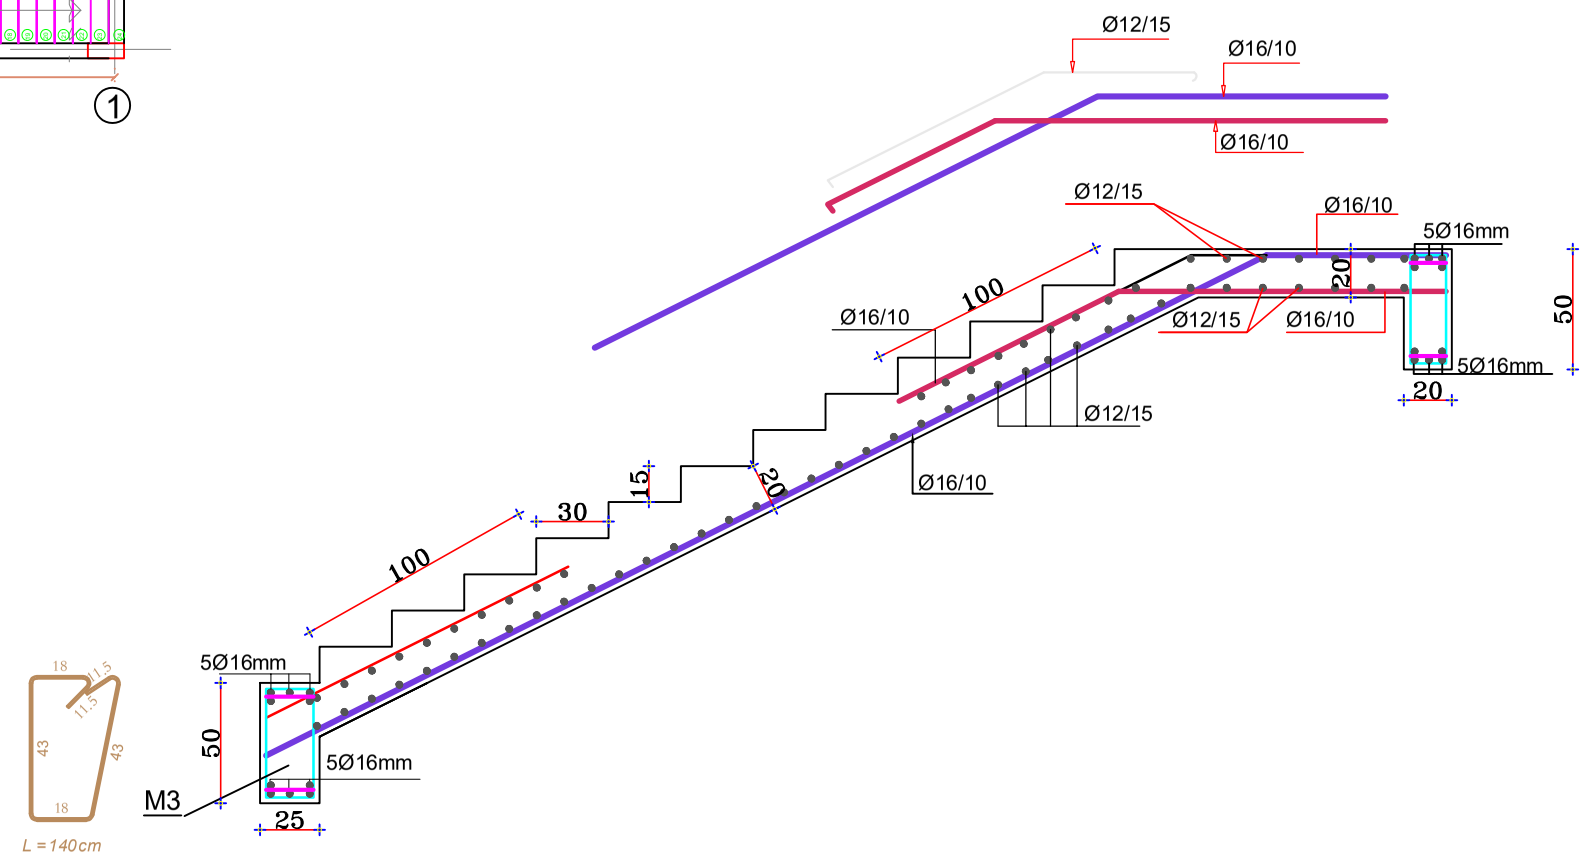

SIF

Name of the Drawings	The Reinforcement of the stairs
Type of Drawing	Structural
Prepared By	Program team
No. of the drawing	5